


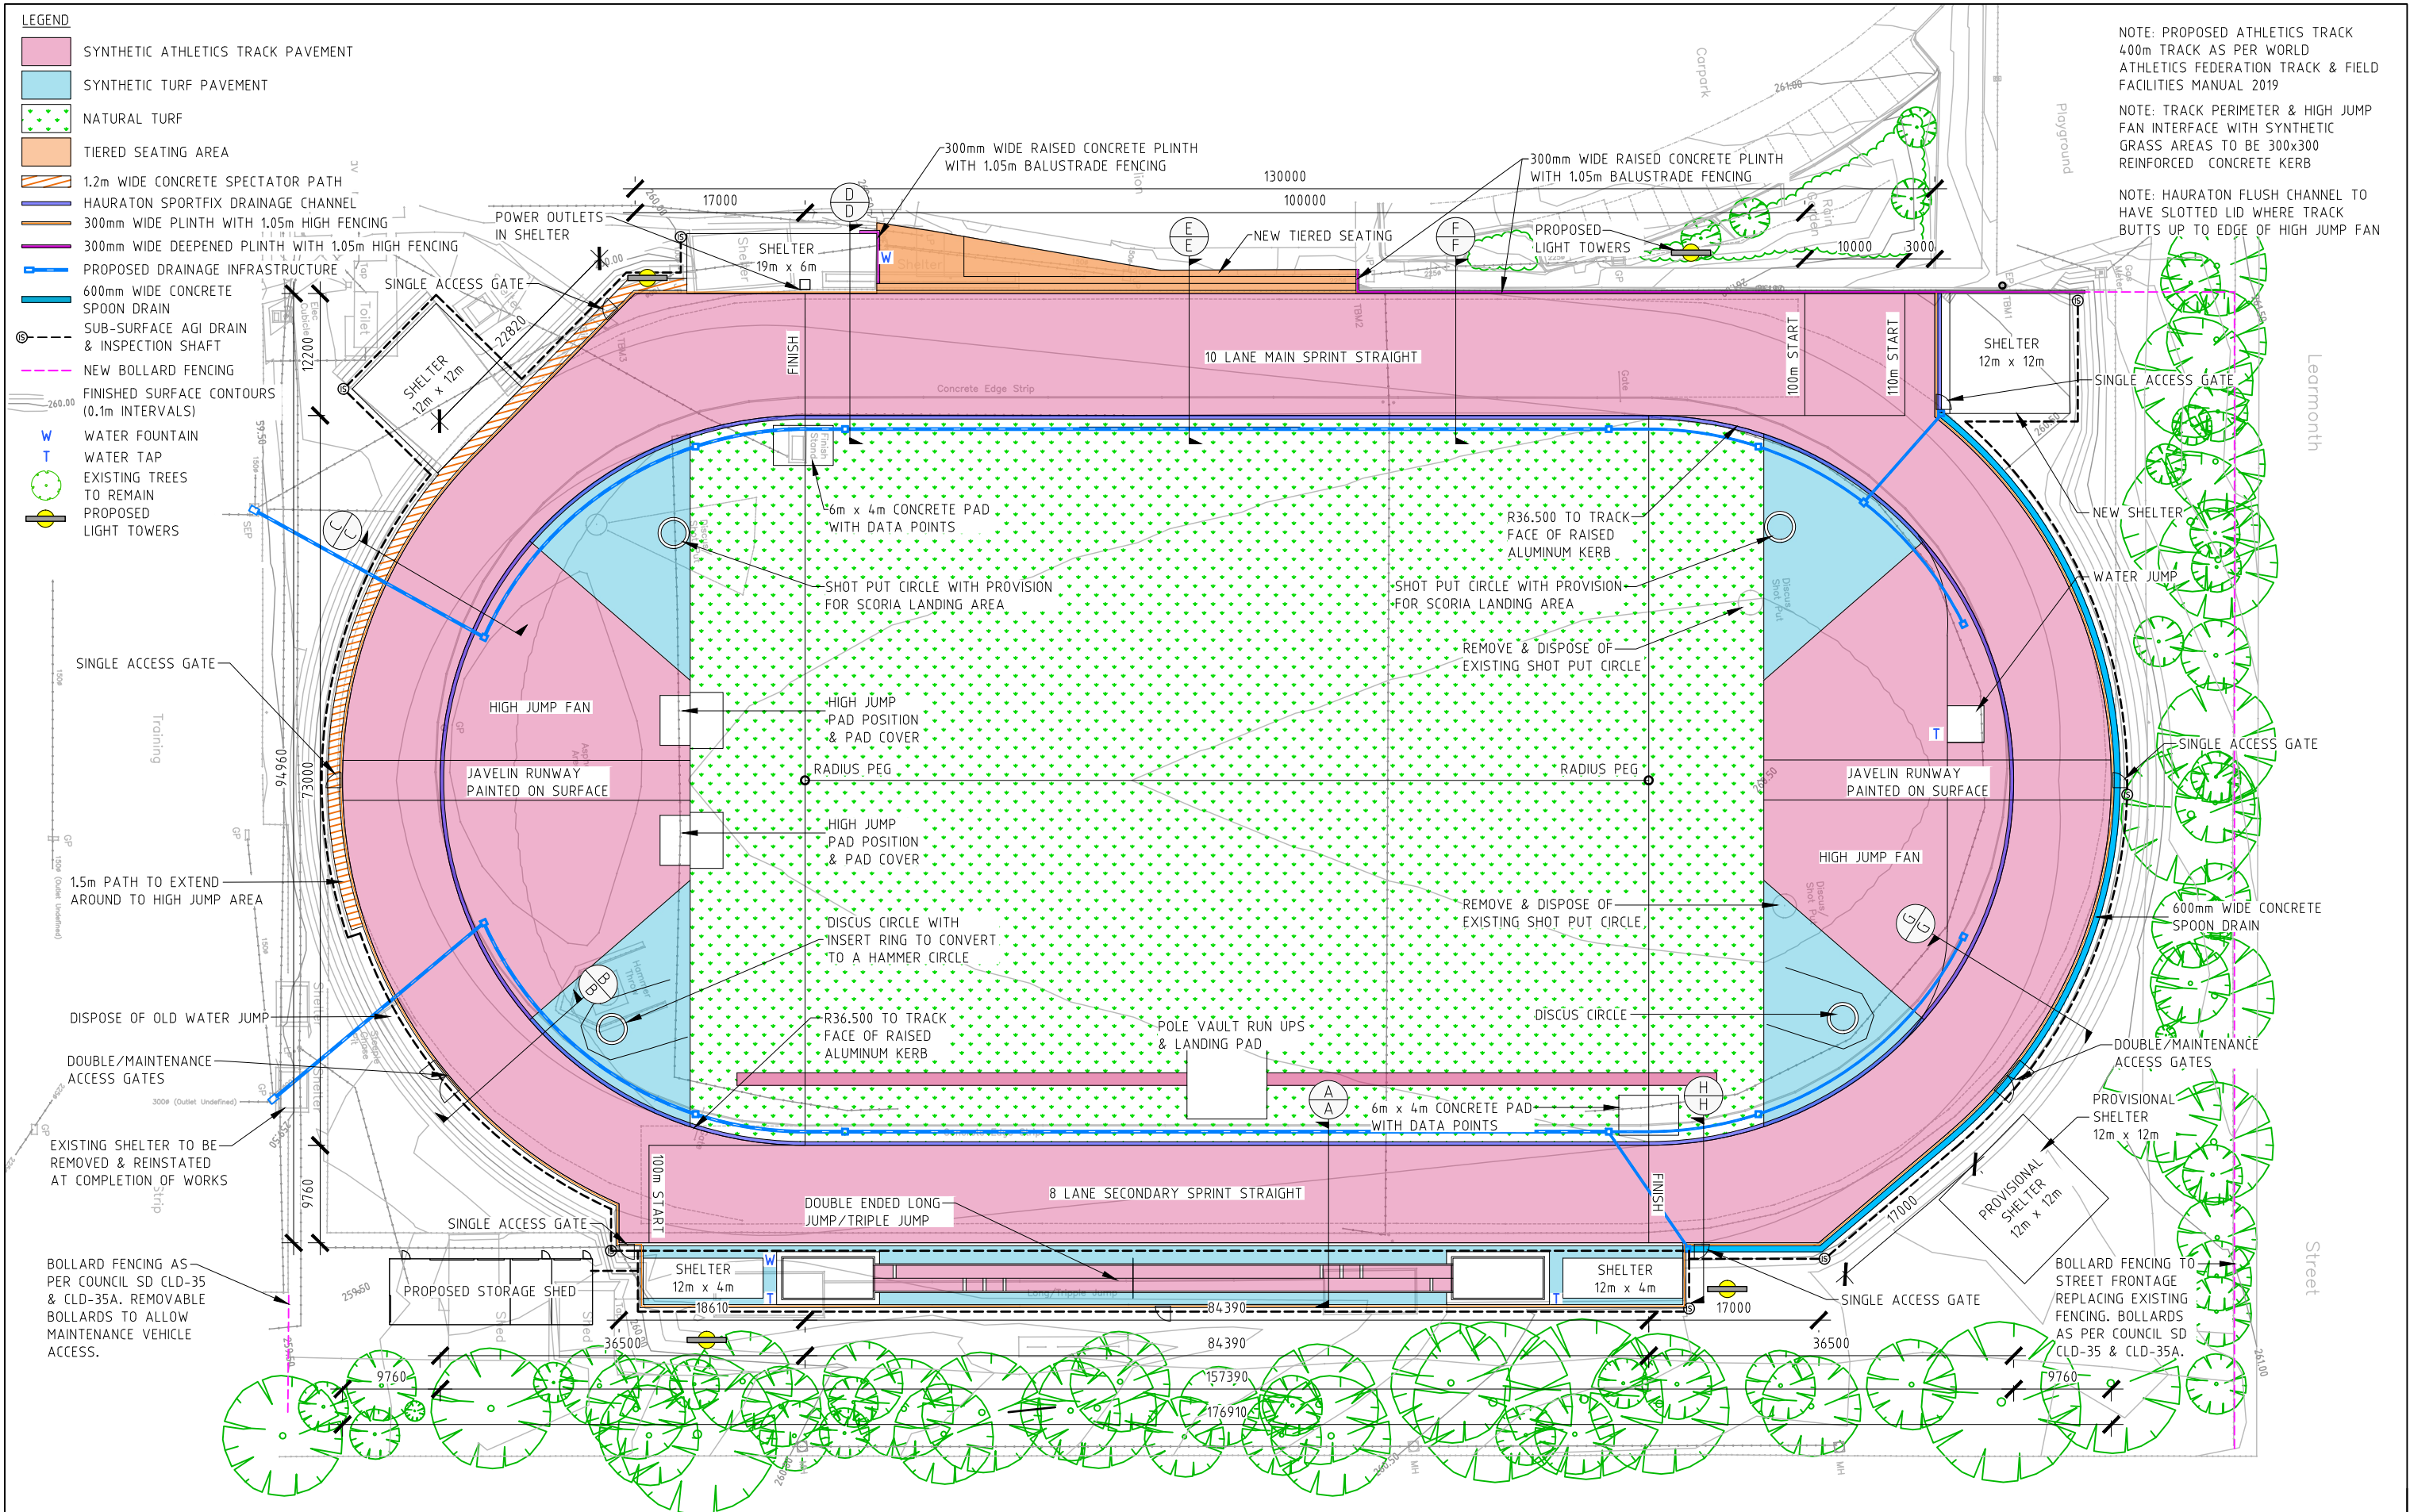

REV	DESCRIPTION	DATE	DESIGNED: BD		NORTH:	 4Site Design Group www.4site.com.au Melb: 03 9589 7560 Bendigo: 03 5441 4000	2MH Consulting  2MH CONSULTING ARE THE OFFICIAL FACILITY ADVISORY SERVICE FOR TENNIS VICTORIA & NETBALL VICTORIA  		COUNCIL: HUME CITY COUNCIL	DRAWING TITLE: LAYOUT PLAN	
P4	PRELIMINARY ISSUE	09.09.22	DRAWN: BD				PROJECT: ATHLETICS TRACK DEVELOPMENT BOARDMAN RESERVE, MITCHELLS LANE SUNBURY, VIC 3429	DISCIPLINE: CIVIL	JOB NO: 22-255	SHEET: C504	REV: p7
P5	PRELIMINARY ISSUE	26.09.22	SHEET: A3								
P6	PRELIMINARY ISSUE	30.09.22	SCALE: 1:600								
P7	PRELIMINARY ISSUE	21.10.22	DRAWING REFERENCE NOTES: REFER DWG C501 FOR DRAWING INDEX & GENERAL NOTES.								
PRELIMINARY ISSUE NOT TO BE USED FOR CONSTRUCTION			© COPYRIGHT 4SITE ENGINEERS PTY LTD ABN 55 166 960 032 ISO 9001:2015 REGISTERED, CERTIFICATE NO. AU 1764								