HILLCREST PARK RENEWAL - CONCEPT DESIGN



KEY


1. New play space - refer to detail plan
2. Existing seat relocated
3. New bike hoops and drinking fountain
4. Existing bin relocated
5. New shelter with relocated picnic setting
6. Informal circle of stones with carvings
7. Existing connection to Gretna Cl
8. New maintenance access point
9. Stepping stones

- Existing tree
- New tree
- New shrubs
- Repaired turf
- Playground mulch
- New Concrete surface
- New mulch surface
- New play equipment
- Street furniture

CONCEPT PLAN NOT TO SCALE NORTH

HUME CITY COUNCIL

HILLCREST PARK RENEWAL - CONCEPT DESIGN

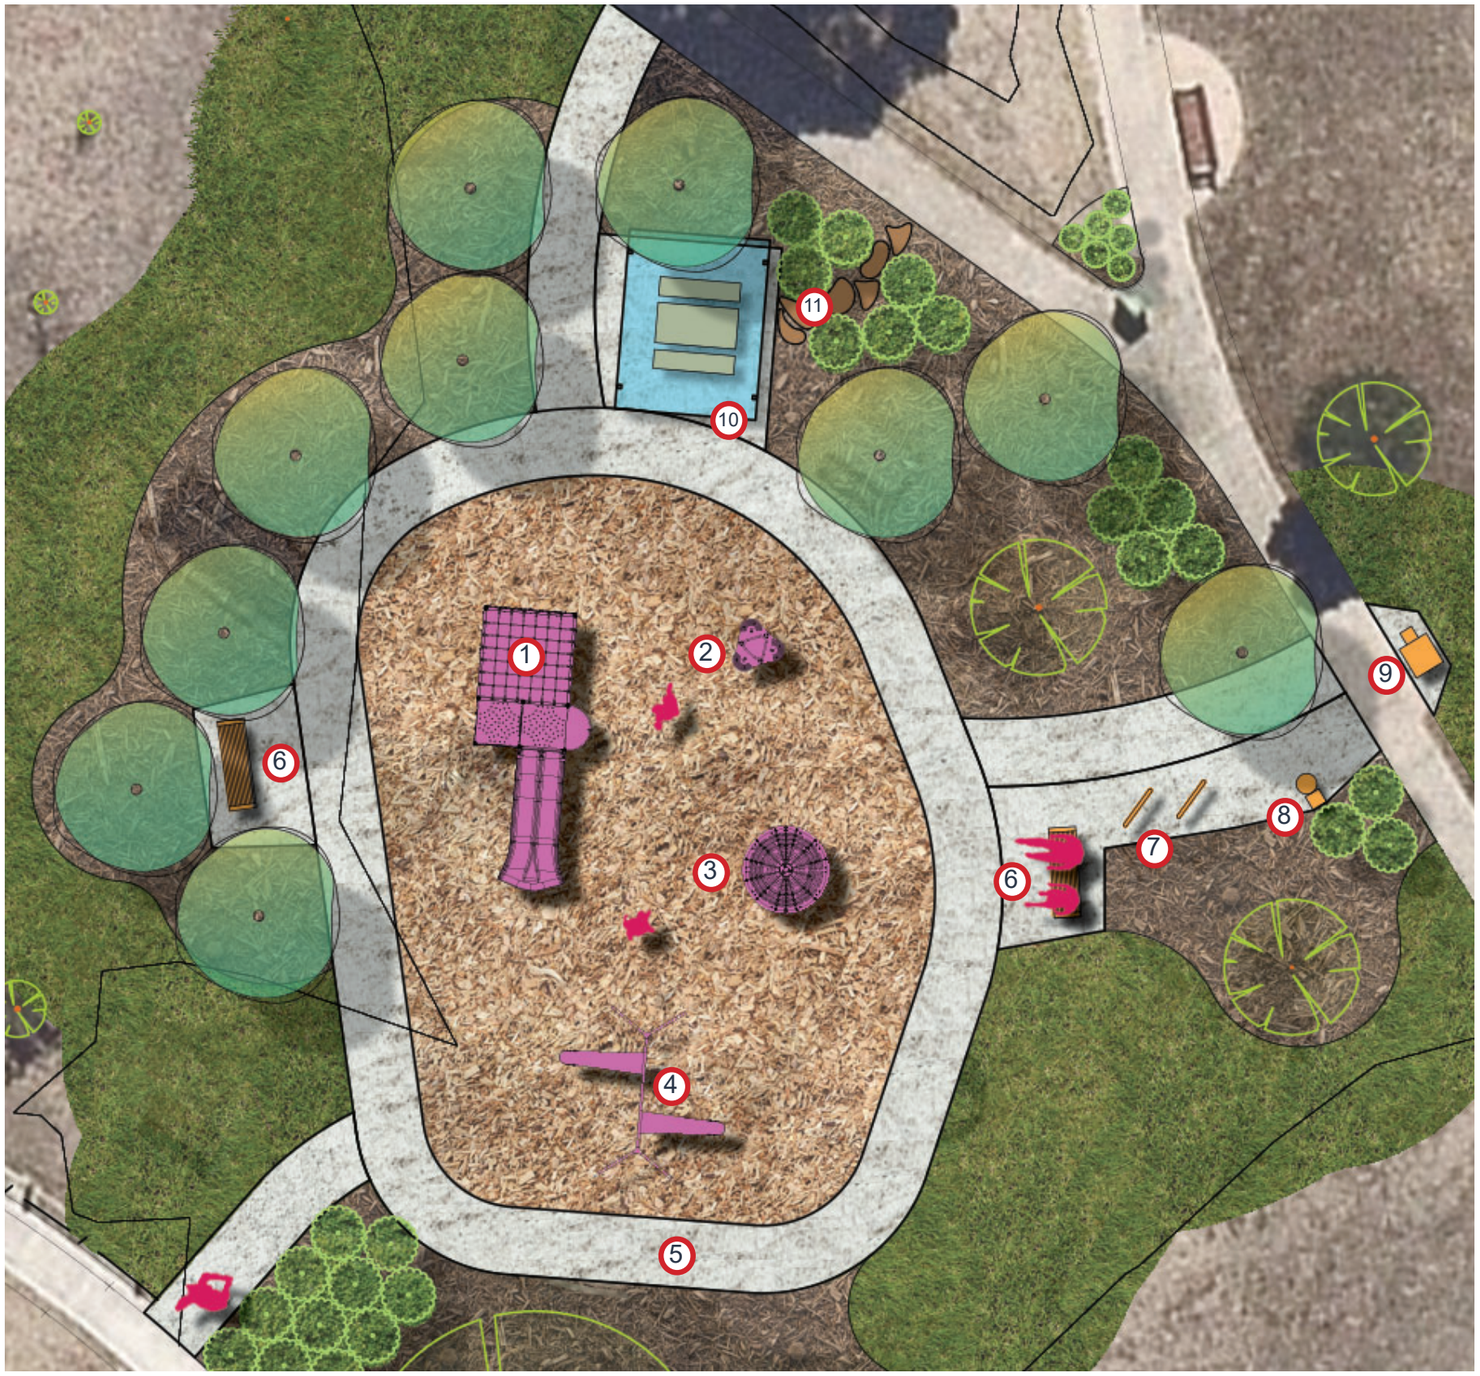

DETAIL PLAN NOT TO SCALE NORTH

HUME CITY COUNCIL

KEY

1. Activity box with slide
2. Multi person springer
3. Multi person rope carousel
4. Double swing
5. Paved loop for scootering
6. Existing seat relocated
7. Bike hoops
8. Drinking fountain
9. Existing bin relocated
10. New shelter with relocated picnic setting
11. Stone steppers

- Existing tree
- New tree
- New shrubs
- Repaired turf
- Playground mulch
- New Concrete surface
- New mulch surface
- New play equipment
- Street furniture

HILLCREST PARK RENEWAL - CONCEPT DESIGN

PROPOSED PLAY EQUIPMENT SELECTIONS



① Activity box with slide



② Multi person springer



③ Multi person rope carousel



④ Double swing

HILLCREST PARK RENEWAL - CONCEPT DESIGN

STREET FURNITURE & MATERIAL SELECTIONS



Park Seat



Picnic Setting




Play Soft Mulch



Drinking Fountain



Bin Post

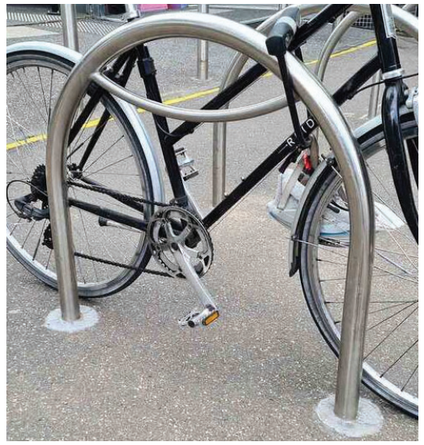

Bike Hoop



Stone with Carvings



Stone Steppers