

WATTLEBIRD STREET RESERVE - CONCEPT DESIGN




KEY

- 1 New play space with new play equipment - refer to detail plan
- 2 New nature play - refer to detail plan
- 3 New picnic area with new picnic settings & seats - refer to detail plan
- 4 New drinking fountain & bins - refer to detail plan
- 5 New bike hoops
- 6 Upgraded existing shelter with two new roofs & screens
- 7 New 1.5m width path to provide a new loop and better access from outside of the reserve
- 8 New seating areas
- 9 New soccer goal
- 10 Existing native vegetation zone to be protected on site
- 11 New fencing

- Site boundary
- Existing tree
- New tree
- New garden bed
- New entry garden
- Playground mulch area
- New rubber surface
- New feature paving
- New turf
- Existing path
- Bollard

CONCEPT PLAN

NOT TO SCALE

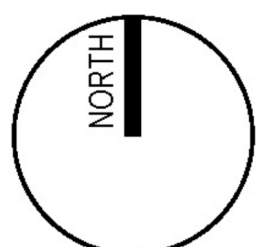

WATTLEBIRD STREET RESERVE - CONCEPT DESIGN



KEY

1

New shelter roof

2

Picnic setting

3

Bins

4

Drinking fountain

5

Bike hoops

6

Seats

7

Screens

8

Carousel

9

Play combination unit

10

Triple swing

11

Seesaw rocker

12

Nature play

13

Log seating & rock

14

Soccer goal

Existing tree

New tree

New garden bed

New entry garden


Playground mulch area

New rubber surface

New feature paving

New turf

New shared path

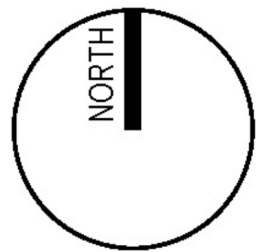

WATTLEBIRD STREET RESERVE - CONCEPT DESIGN



PROPOSED PLAY EQUIPMENT SELECTIONS


7 PLAY COMBINATION UNIT



8 TRIPLE SWING



9 ALL ABILITIES CAROUSEL

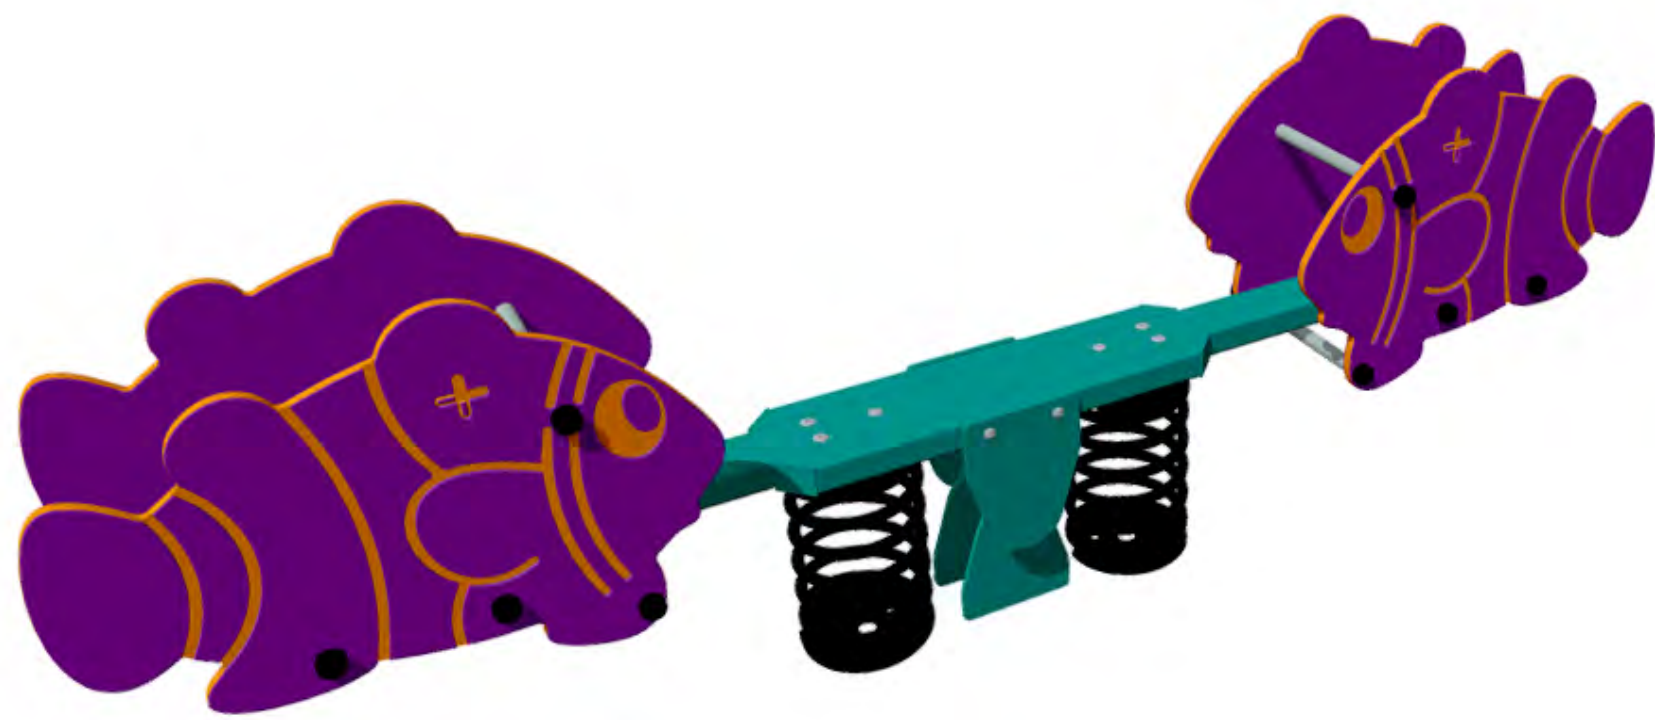

10 SEESAW ROCKER

NATURAL PLAY



LOG SEAT



WATTLEBIRD STREET RESERVE - CONCEPT DESIGN




PUBLIC FURNITURE SELECTIONS



Park Seat



Picnic Setting

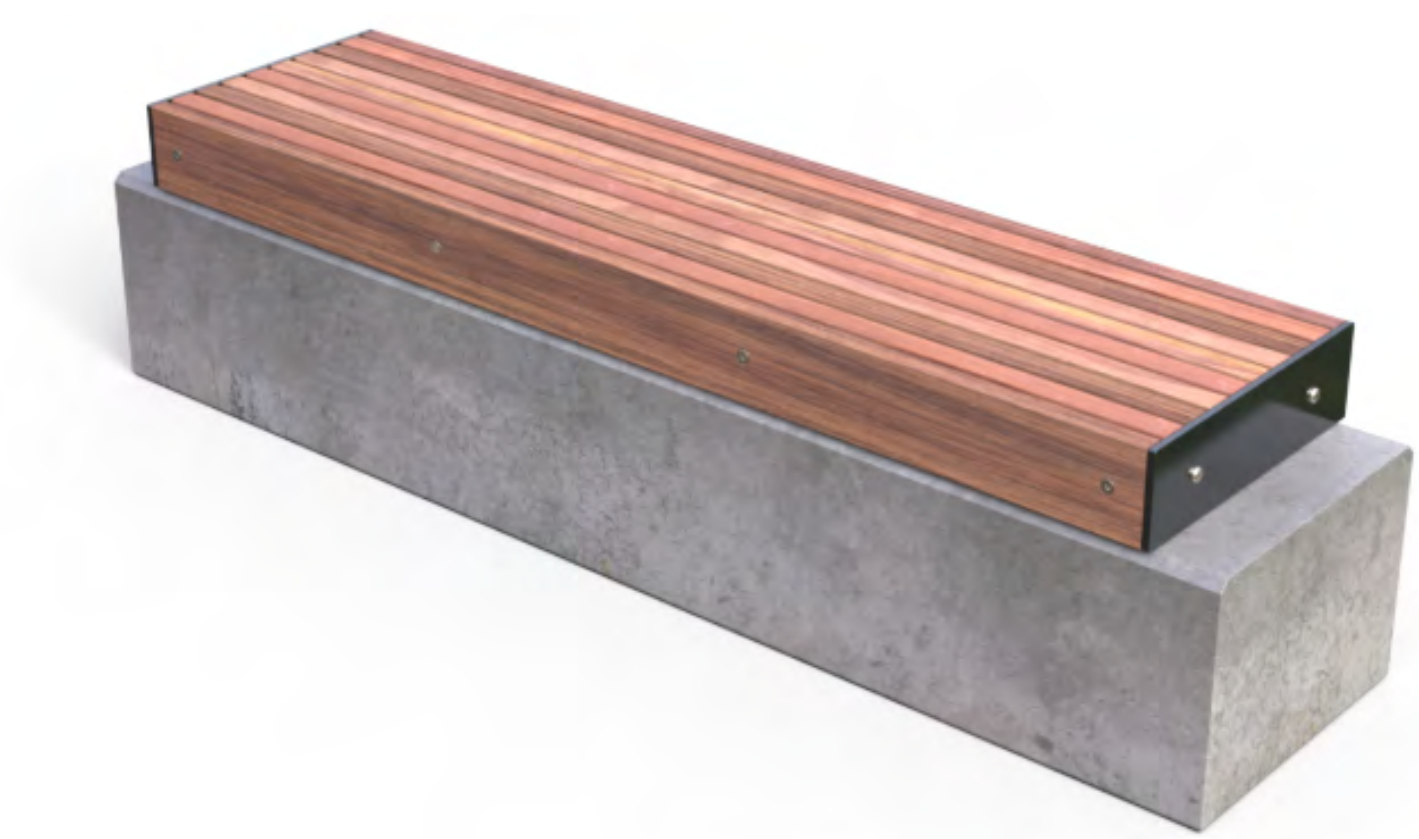

Bench



Drinking Fountain




Bin Post



Bike Leaning Rail

MATERIALS & FIXTURES SELECTIONS

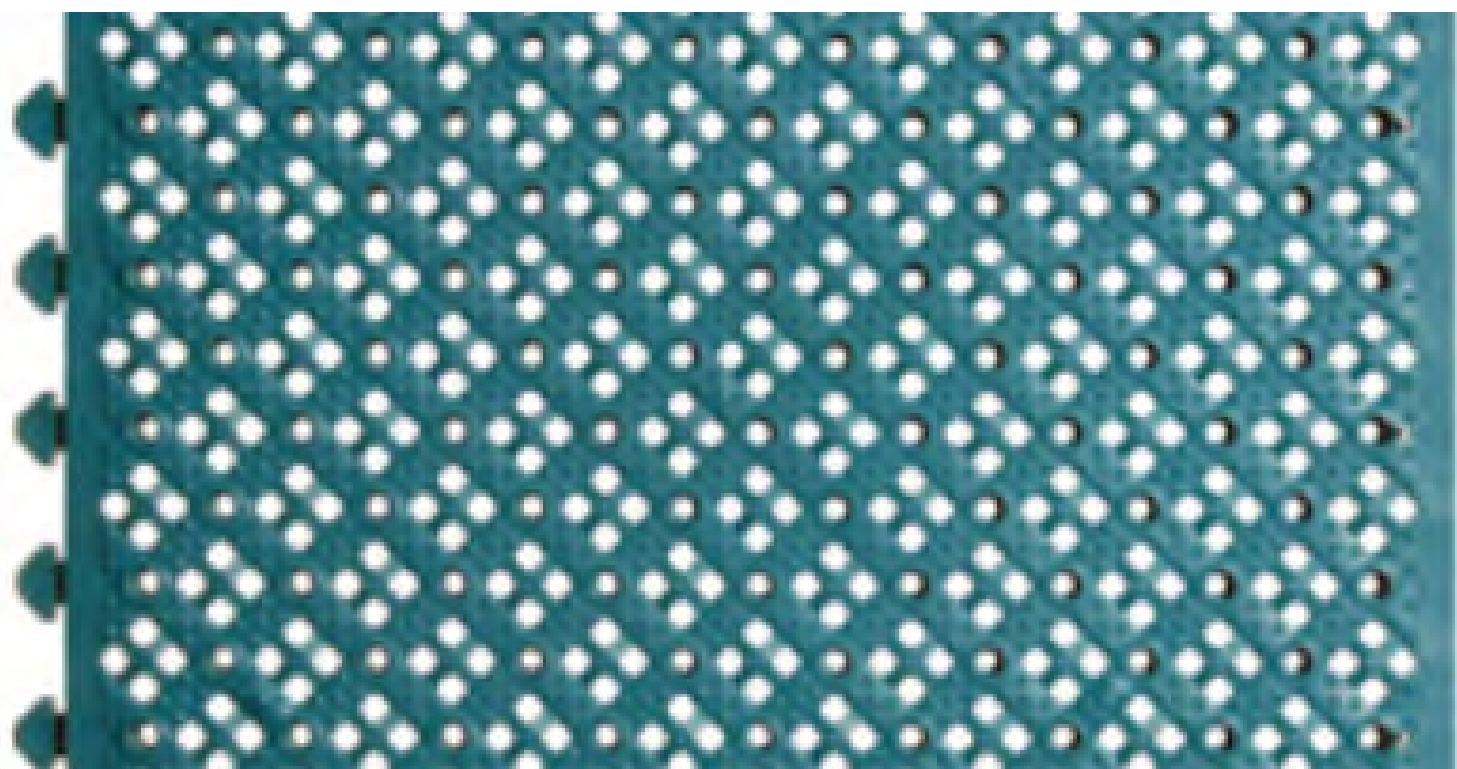

Playmatta Tile



Play Soft Mulch



Feature Exposed Aggregate Concrete Paving